Situation

DREIER
FRENZEL
ARCHI-
TECTURE +
COMMU-
NICATION

0m 100m

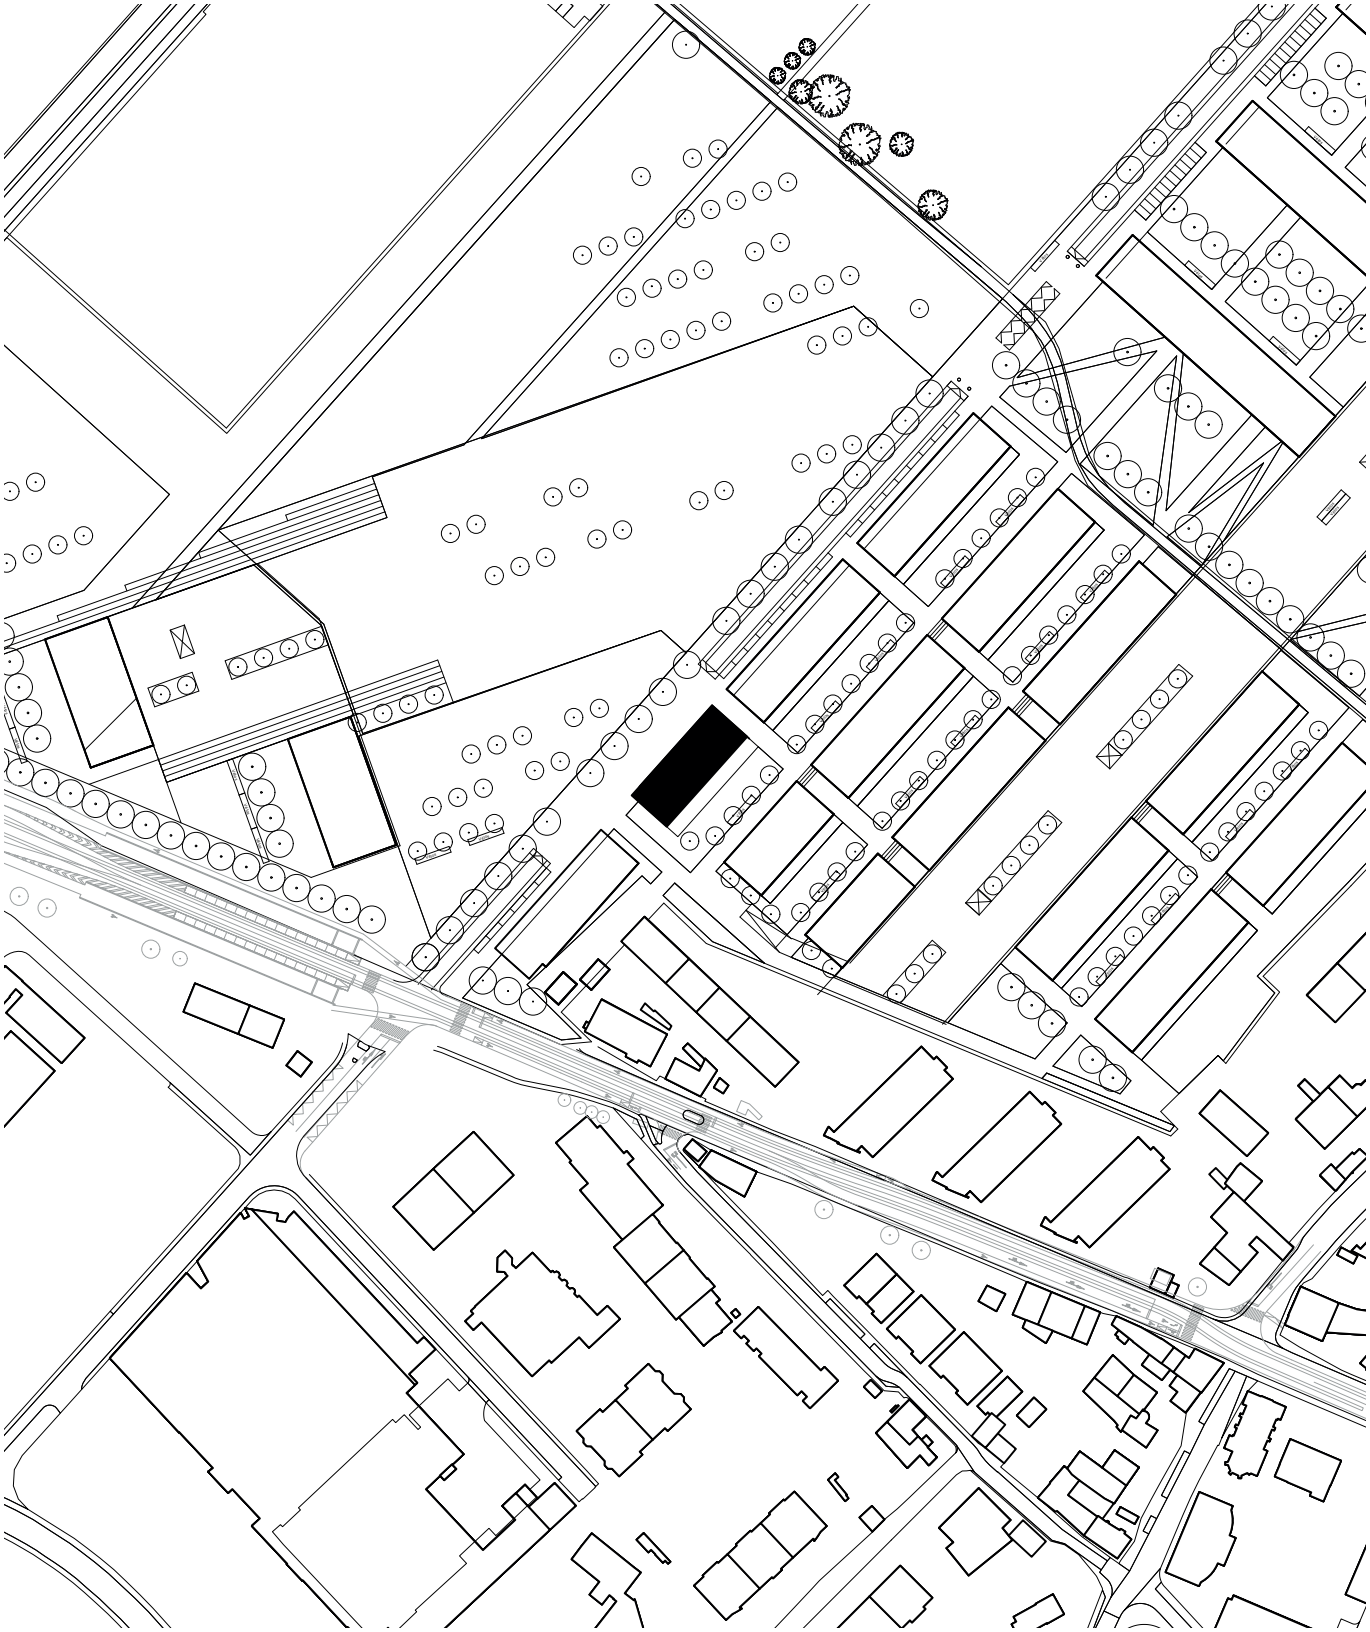

Situation 1:2500